MOUNTAIN MEADOWS MUTUAL WATER COMPANY

SYSTEM LAYOUT

SCALE: 1" = 150'

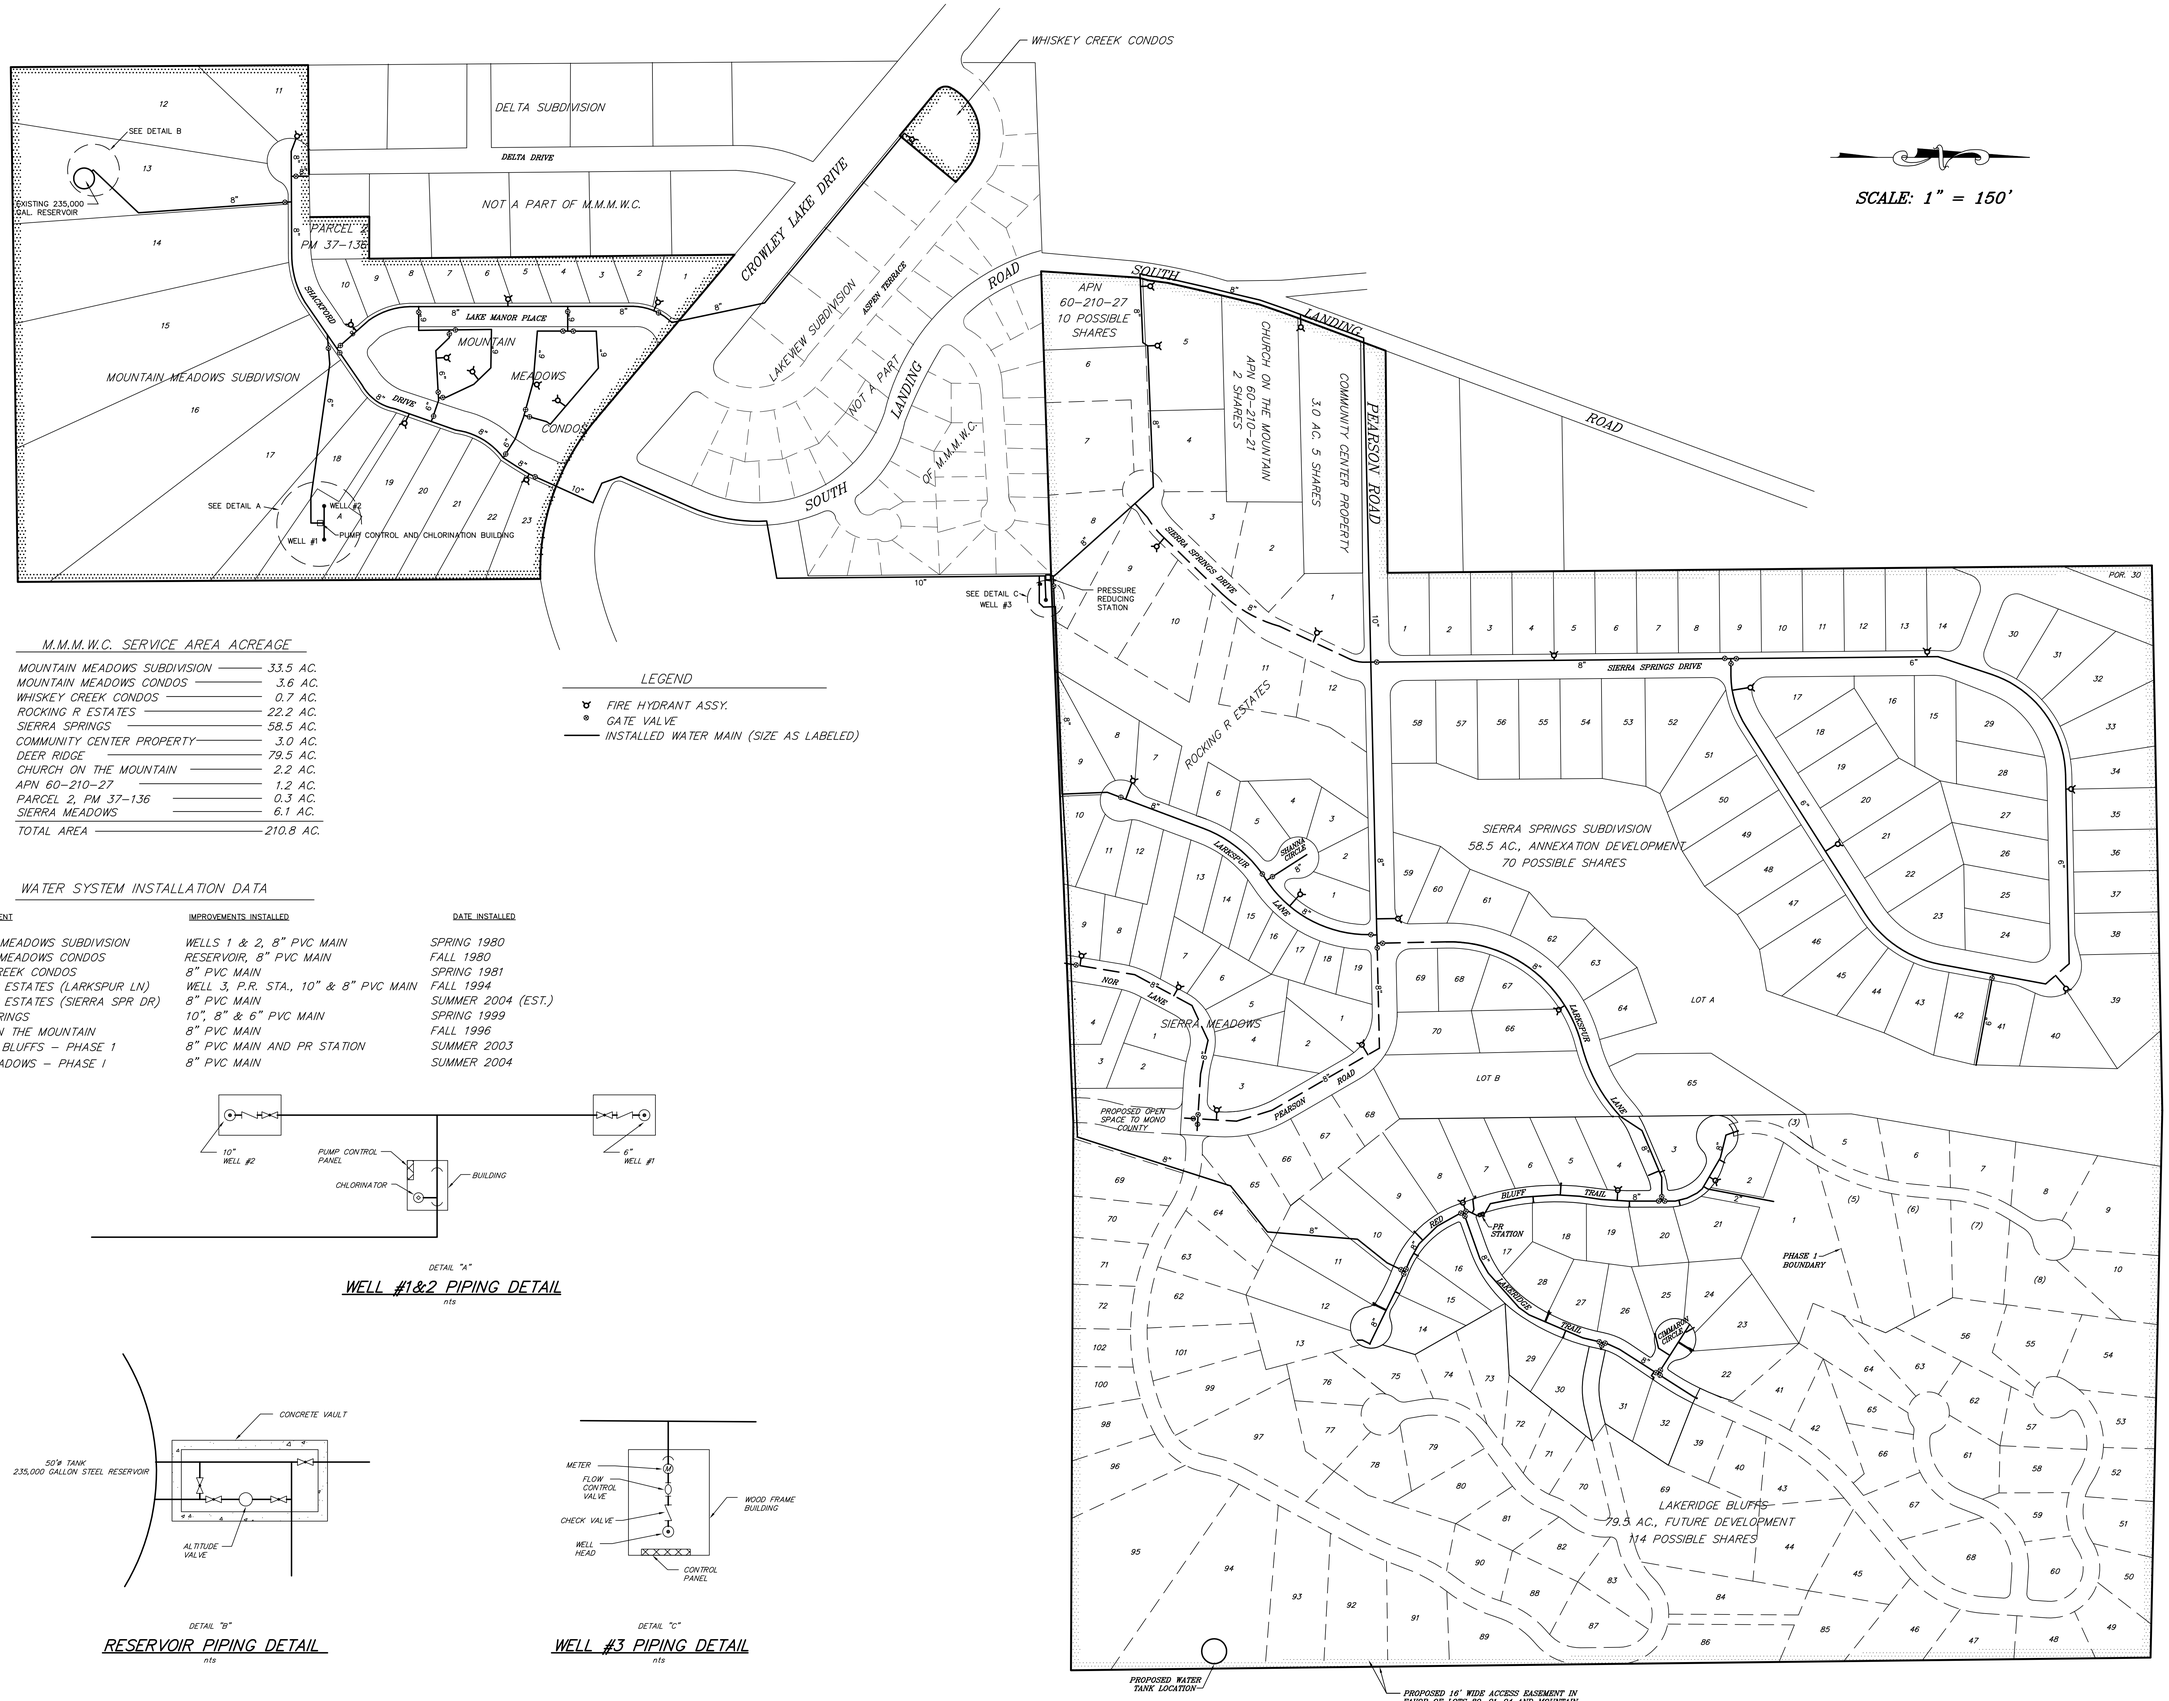

M.M.M.W.C. SERVICE AREA ACREAGE

MOUNTAIN MEADOWS SUBDIVISION	33.5 AC.
MOUNTAIN MEADOWS CONDOS	3.6 AC.
WHISKEY CREEK CONDOS	0.7 AC.
ROCKING R ESTATES	22.2 AC.
SIERRA SPRINGS	58.5 AC.
COMMUNITY CENTER PROPERTY	3.0 AC.
DEER RIDGE	79.5 AC.
CHURCH ON THE MOUNTAIN	2.2 AC.
APN 60-210-27	1.2 AC.
PARCEL 2, PM 37-136	0.3 AC.
SIERRA MEADOWS	6.1 AC.
TOTAL AREA	210.8 AC.

LEGEND

- FIRE HYDRANT ASSY.
- GATE VALVE
- INSTALLED WATER MAIN (SIZE AS LABELED)

WATER SYSTEM INSTALLATION DATA

DEVELOPMENT	IMPROVEMENTS INSTALLED	DATE INSTALLED
MOUNTAIN MEADOWS SUBDIVISION	WELLS 1 & 2, 8" PVC MAIN	SPRING 1980
MOUNTAIN MEADOWS CONDOS	RESERVOIR, 8" PVC MAIN	FALL 1980
WHISKEY CREEK CONDOS	8" PVC MAIN	SPRING 1981
ROCKING R ESTATES (LARKSPUR LN)	WELL 3, P.R. STA., 10" & 8" PVC MAIN	FALL 1994
ROCKING R ESTATES (SIERRA SPR DR)	8" PVC MAIN	SUMMER 2004 (EST.)
SIERRA SPRINGS	10", 8" & 6" PVC MAIN	SPRING 1999
CHURCH ON THE MOUNTAIN	8" PVC MAIN	FALL 1996
LAKERIDGE BLUFFS - PHASE 1	8" PVC MAIN AND PR STATION	SUMMER 2003
SIERRA MEADOWS - PHASE I	8" PVC MAIN	SUMMER 2004

DETAIL "A"

WELL #1&2 PIPING DETAIL

nts

DETAIL "B"

RESERVOIR PIPING DETAIL

nts

DETAIL "C"

WELL #3 PIPING DETAIL

nts

triad/holmes assoc.
civil engineering
land surveying

post office box 1570
1901 north main, ste 215
MAMMOTH LAKES, ca 93546
phone (760) 934-7588
fax (760) 934-5819
e-mail triad@tha-inc.com

214 west line st., suite a
BISHOP, ca 93514
phone (760) 873-7594
fax (760) 873-8024
e-mail bishop@tha-inc.com

727 woodside rd., suite a
REDWOOD CITY, ca 94061
phone (650) 366-7216
fax (650) 366-0298
e-mail sf@tha-inc.com

513 lincoln avenue, suite a
NAPA, ca 94558
phone (707) 251-8700
fax (707) 251-8108
e-mail napa@tha-inc.com

500 chorro st., suite a
SAN LUIS OBISPO, ca 93405
phone (805) 544-3908
fax (805) 544-8932
e-mail slo@tha-inc.com

217 west central avenue, suite a
LOMPOC, ca 93436
phone (805) 742-0032
fax (805) 742-0033
e-mail lompoc@tha-inc.com

1081 serpentine lane, suite f
PLEASANTON, ca 94566
phone (925) 485-1080
fax (925) 485-1083
e-mail pleasanton@tha-inc.com

Copyright (C) 2002 by Triad/Holmes Associates

All Rights Reserved. This Document is Intended Only for Use on the Project Specified in the Title Block. Any Reproduction of this Document or Portions of this Document, Without the Expressed Written Consent of Triad/Holmes, is Prohibited.

REVISIONS	BY

DATE	12/31/03
SCALE	1" = 150'
DRAWN	TP/JG
JOB NO.	177.4
DWG	H2OEXH.DWG
SHEET	1
OF	1 SHEETS